24X36X48 UTILITY REQUIREMENTS AND SPECIFICATIONS

STEAM (LB/HR)			PULSE VAC. WATER (GPM)			HI VAC. WATER (GMP)			COMPRESSED AIR (SCFM)			DRAIN SIZE (INCHES)	STERILIZER CONTROL						VAC. SYSTEM					
																			208V/3Ph/60Hz			480V/3Ph/60Hz		
LINE SIZE	PEAK	AVG.	LINE SIZE	PEAK	AVG.	LINE SIZE	PEAK	AVG.	LINE SIZE	PEAK	AVG.		VOLTAGE	PHASE	FREQUENCY	AMP DRAW	DISCON. SIZE	DISCON. FUSE SIZE	AMP DRAW	DISCON. SIZE	DISCON. FUSE SIZE	AMP DRAW	DISCON. SIZE	DISCON. FUSE SIZE
1	225	160	3/4	14	8	1/2	3	2	1/2	2	1	3	110	SINGLE	60Hz	5	EXTERNAL WALL BOX WITH WALL SWITCH	15 (AMP)	7.8	30	10	3.4	30	5
E			C						B			A	F						I					

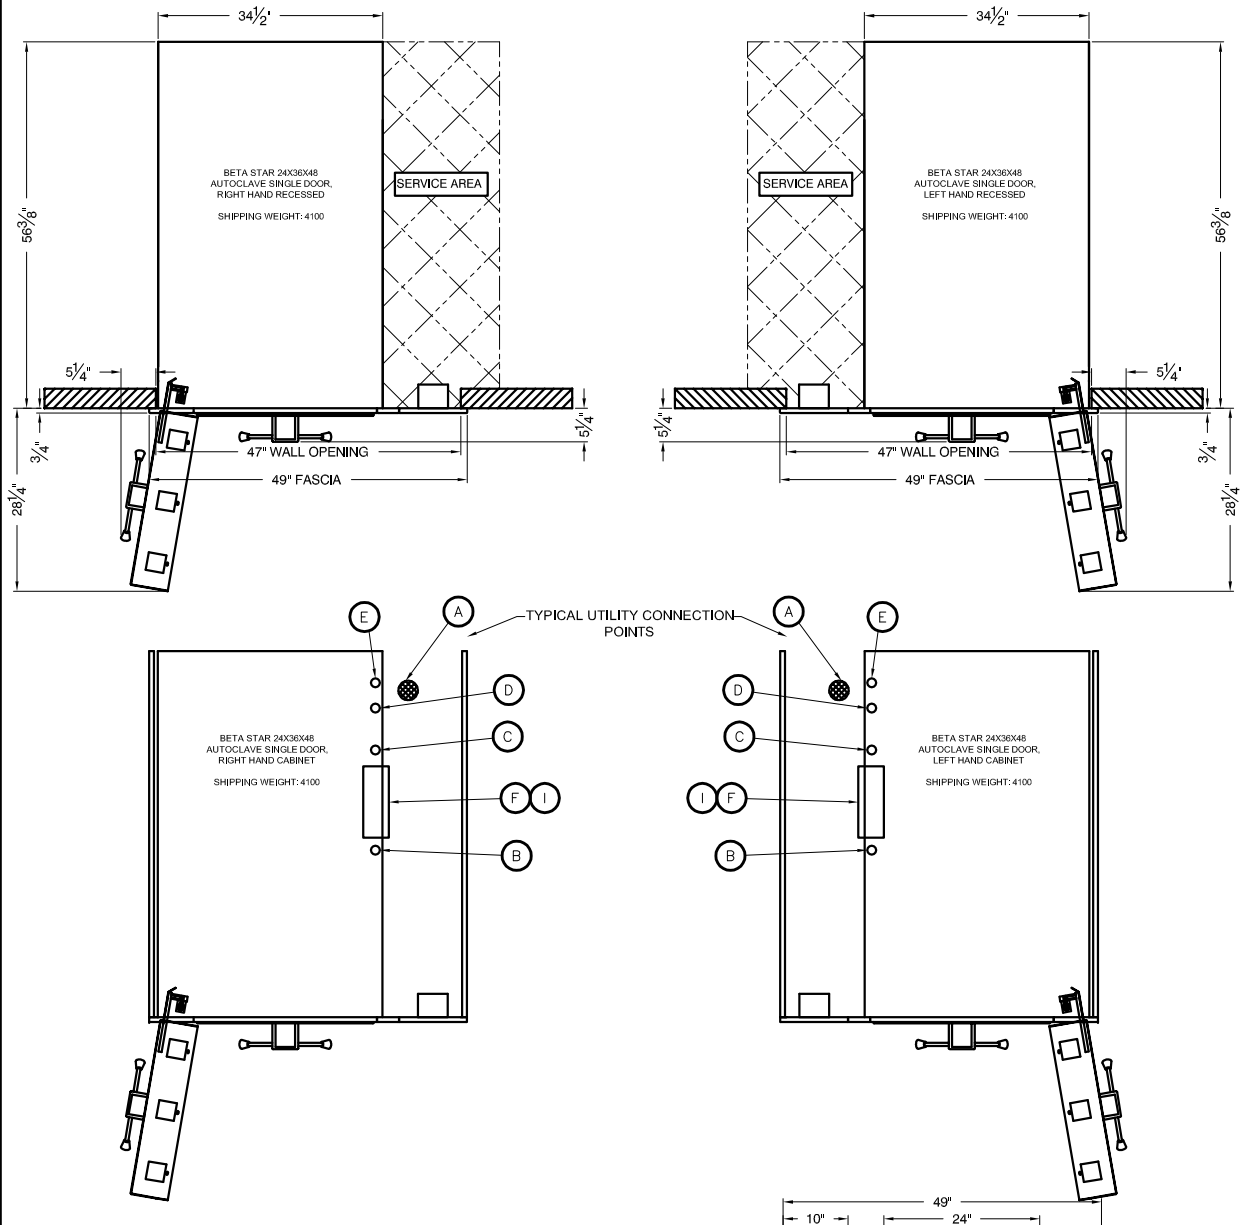

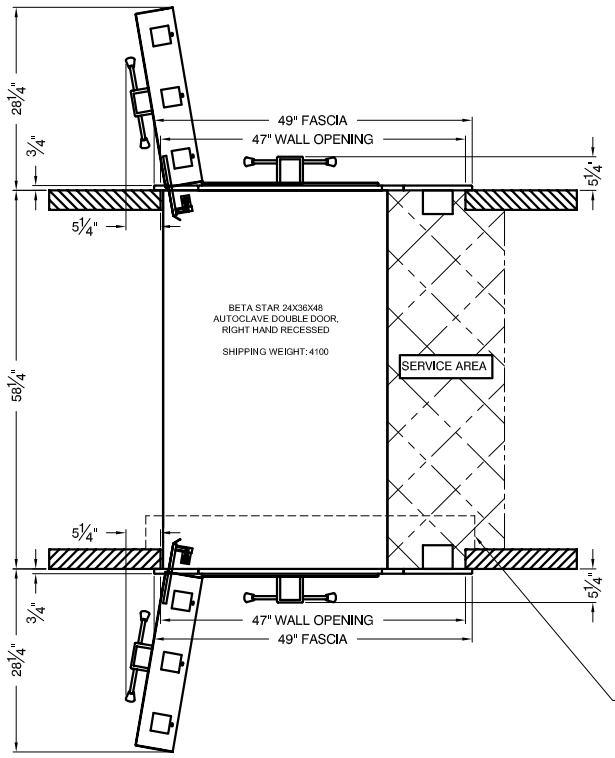

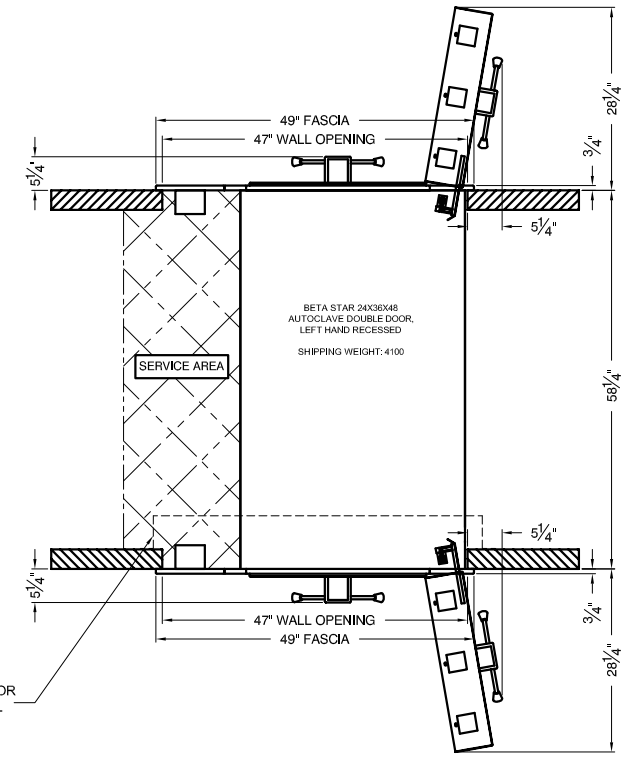

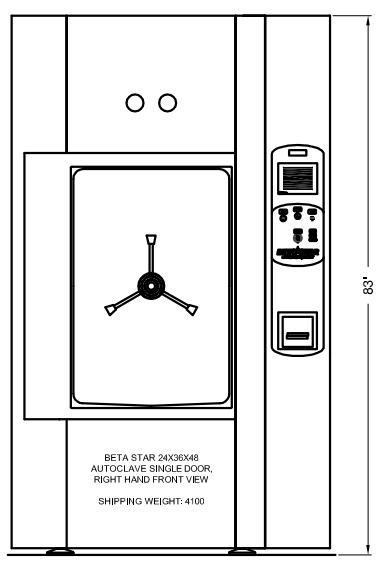

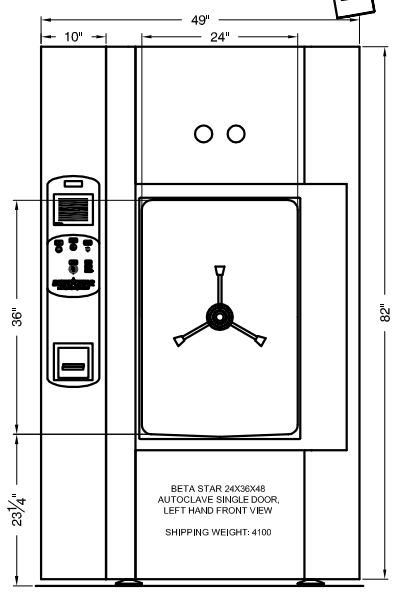

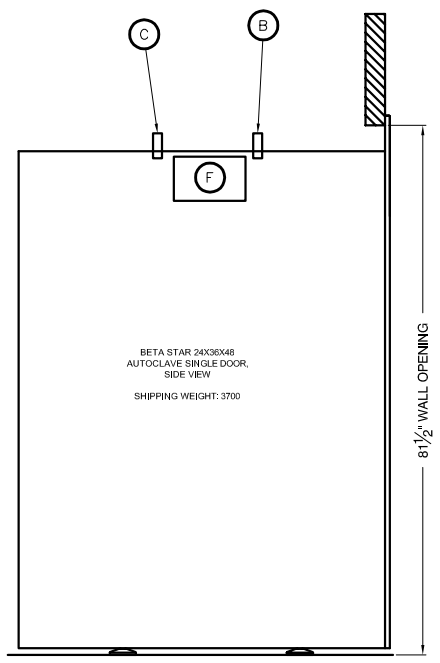

REV	DATE	DRAWN BY	REVISION	CHK	APP
1	7/6/07	ZAS	CHANGED DRAWING PER RED MARK UPS	DG	
0	4/23/07	ZAS	INITIAL RELEASE OF BLOCKS		

DESCRIPTION: 24X36X48 STERILIZER ASSEMBLY BLOCKS

CUSTOMER:

CUST. ORD. NO. ITEM NO.

CUST. REF. DWG.

MACHINE TOLERANCES
UNLESS OTHERWISE SPECIFIED

X.	±1/32
X.X	±.020
X.XX	±.010
X.XXX	±.005

FRACTIONAL DIM ± 1/32
ANGLES ± 30 MIN

FABRICATION TOLERANCES

0" TO 36"	±1/16"
36" TO 120"	±1/8"
> 120"	±3/16"

BREAK ALL SHARP EDGES

THIS DOCUMENT CONTAINS INFORMATION DEEMED CONFIDENTIAL AND PROPRIETARY TO R-V INDUSTRIES, INC. CENTRAL ENGINEERING & UTILITIES SERVICES AND MAY NOT BE REPRODUCED IN WHOLE OR IN PART WITHOUT THE EXPRESS WRITTEN PERMISSION OF R-V INDUSTRIES, INC. CENTRAL ENGINEERING & UTILITIES SERVICES. FURTHER NO USE OF THIS DOCUMENT OR THE INFORMATION CONTAINED HEREON MAY BE MADE WITHOUT FIRST SECURING THE PRIOR WRITTEN APPROVAL OF R-V INDUSTRIES, INC. CENTRAL ENGINEERING & UTILITIES SERVICES.

R-V Industries Inc.
584 POPLAR RD.
HONEY BROOK, PA 19344
610-273-2457
FAX 610-273-2438

Rough Weight: Finish Weight:

SCALE: NONE DATE: 4/23/07

DWG. NO. D-86-19117

REV. 1

Sheet 1/1